1
5
6
7
8
9
13
21

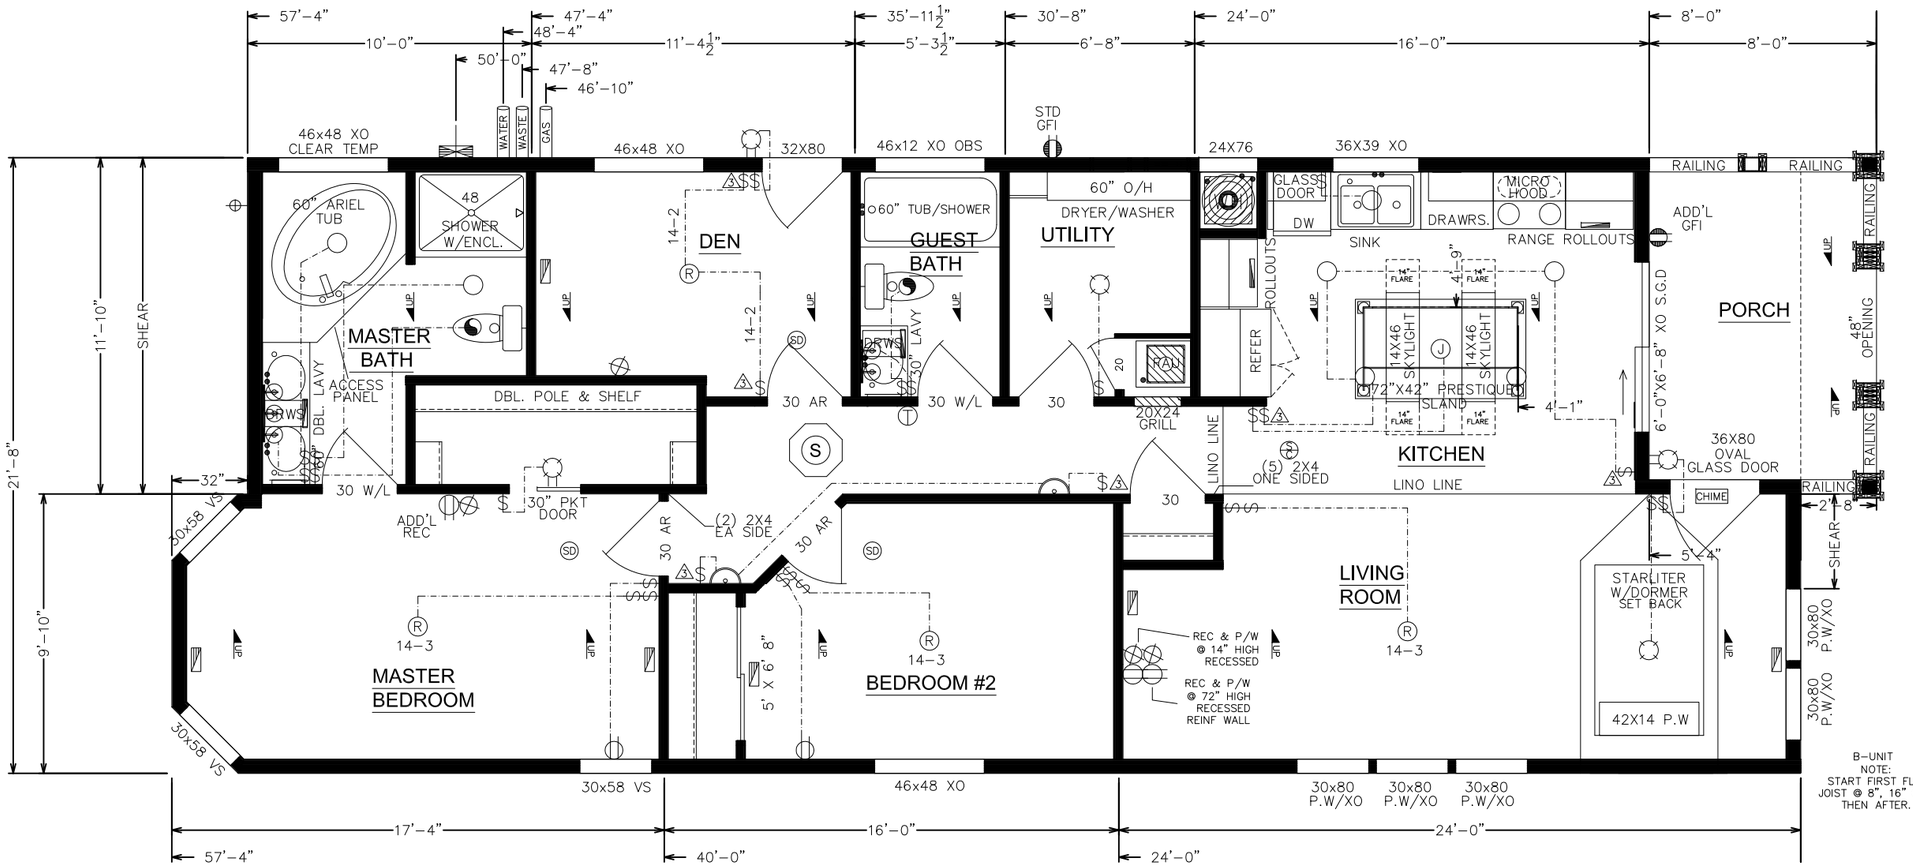

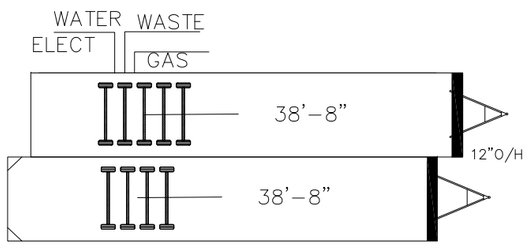

FRONT

SAN ROQUE 0-31954

$	SWITCH	(J)	J-BOX	(T)	THERMOSTAT		CEILING LIGHT		HOSE BIB		FLOOR REGISTER	LEGEND	HALLMARK	Title:	Drawn By: RANGEL	Rev # D	Model: 22-1902	
○	CAN LIGHT	(R) 14-3	REINF. J-BOX		SMOKE &. CARBON DET.	(P)	PENDANT LIGHT	(S)	SOLA-TUBE	AR	AIR RETURN	UP ROOF SLOPE DIRECTION	25525 Redlands Blvd. Loma Linda, CA 92354 (909) 796-2561	PRODUCTION FLOOR PLAN	Date: 3-07-16	Rev Date: -	Scale: 3/16"=1'	Run # 10965
	PULL WIRE		15 AMP RECEP	(SD)	SMOKE DET.							←/○ DRYER VENT THRU. WALL / VENT THRU FLOOR						
	MAIN PANEL		20 AMP RECEP		EXH. FAN		WALL LIGHT		PLANT SHELF									

1
5
6
7
8
9
13
21

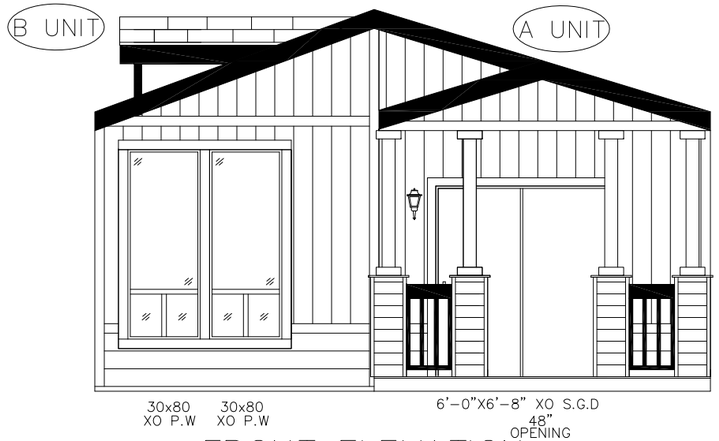

FRONT ELEVATION

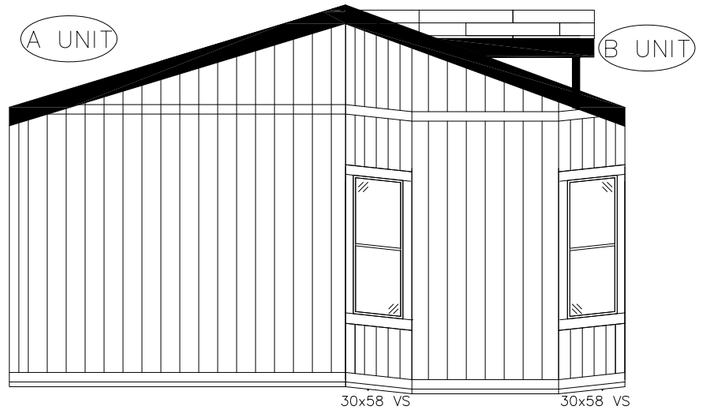

REAR ELEVATION

NOTE:
* COURSE LAP
*CEMPANEL
*4" TRIM
*8 FASCIA
*SEE SALES ORDER FOR MORE INFO.

SAN ROQUE 0-31954

$	SWITCH	J	J-BOX	T	THERMOSTAT		CEILING LIGHT		HOSE BIB		FLOOR REGISTER	LEGEND		HALLMARK	Title:	Drawn By: RANGEL	Rev # B	Model:	22-1902		
	CAN LIGHT	R 14-3	REINF. J-BOX	ST	SMOKE &. CARBON DET.	P	PENDANT LIGHT	S	SOLA-TUBE	AR	AIR RETURN	UP	ROOF SLOPE DIRECTION	25525 Redlands Blvd. Loma Linda, CA 92354 (909) 796-2561	ELEVATION	Date: 3-09-16	Rev Date: -	Scale: 3/16"=1'		Run # 10965	
	PULL WIRE		15 AMP RECEP	SD	SMOKE DET.								DRYER VENT THRU. WALL / VENT THRU FLOOR								
E	MAIN PANEL		20 AMP RECEP		EXH. FAN		WALL LIGHT		PLANT SHELF												