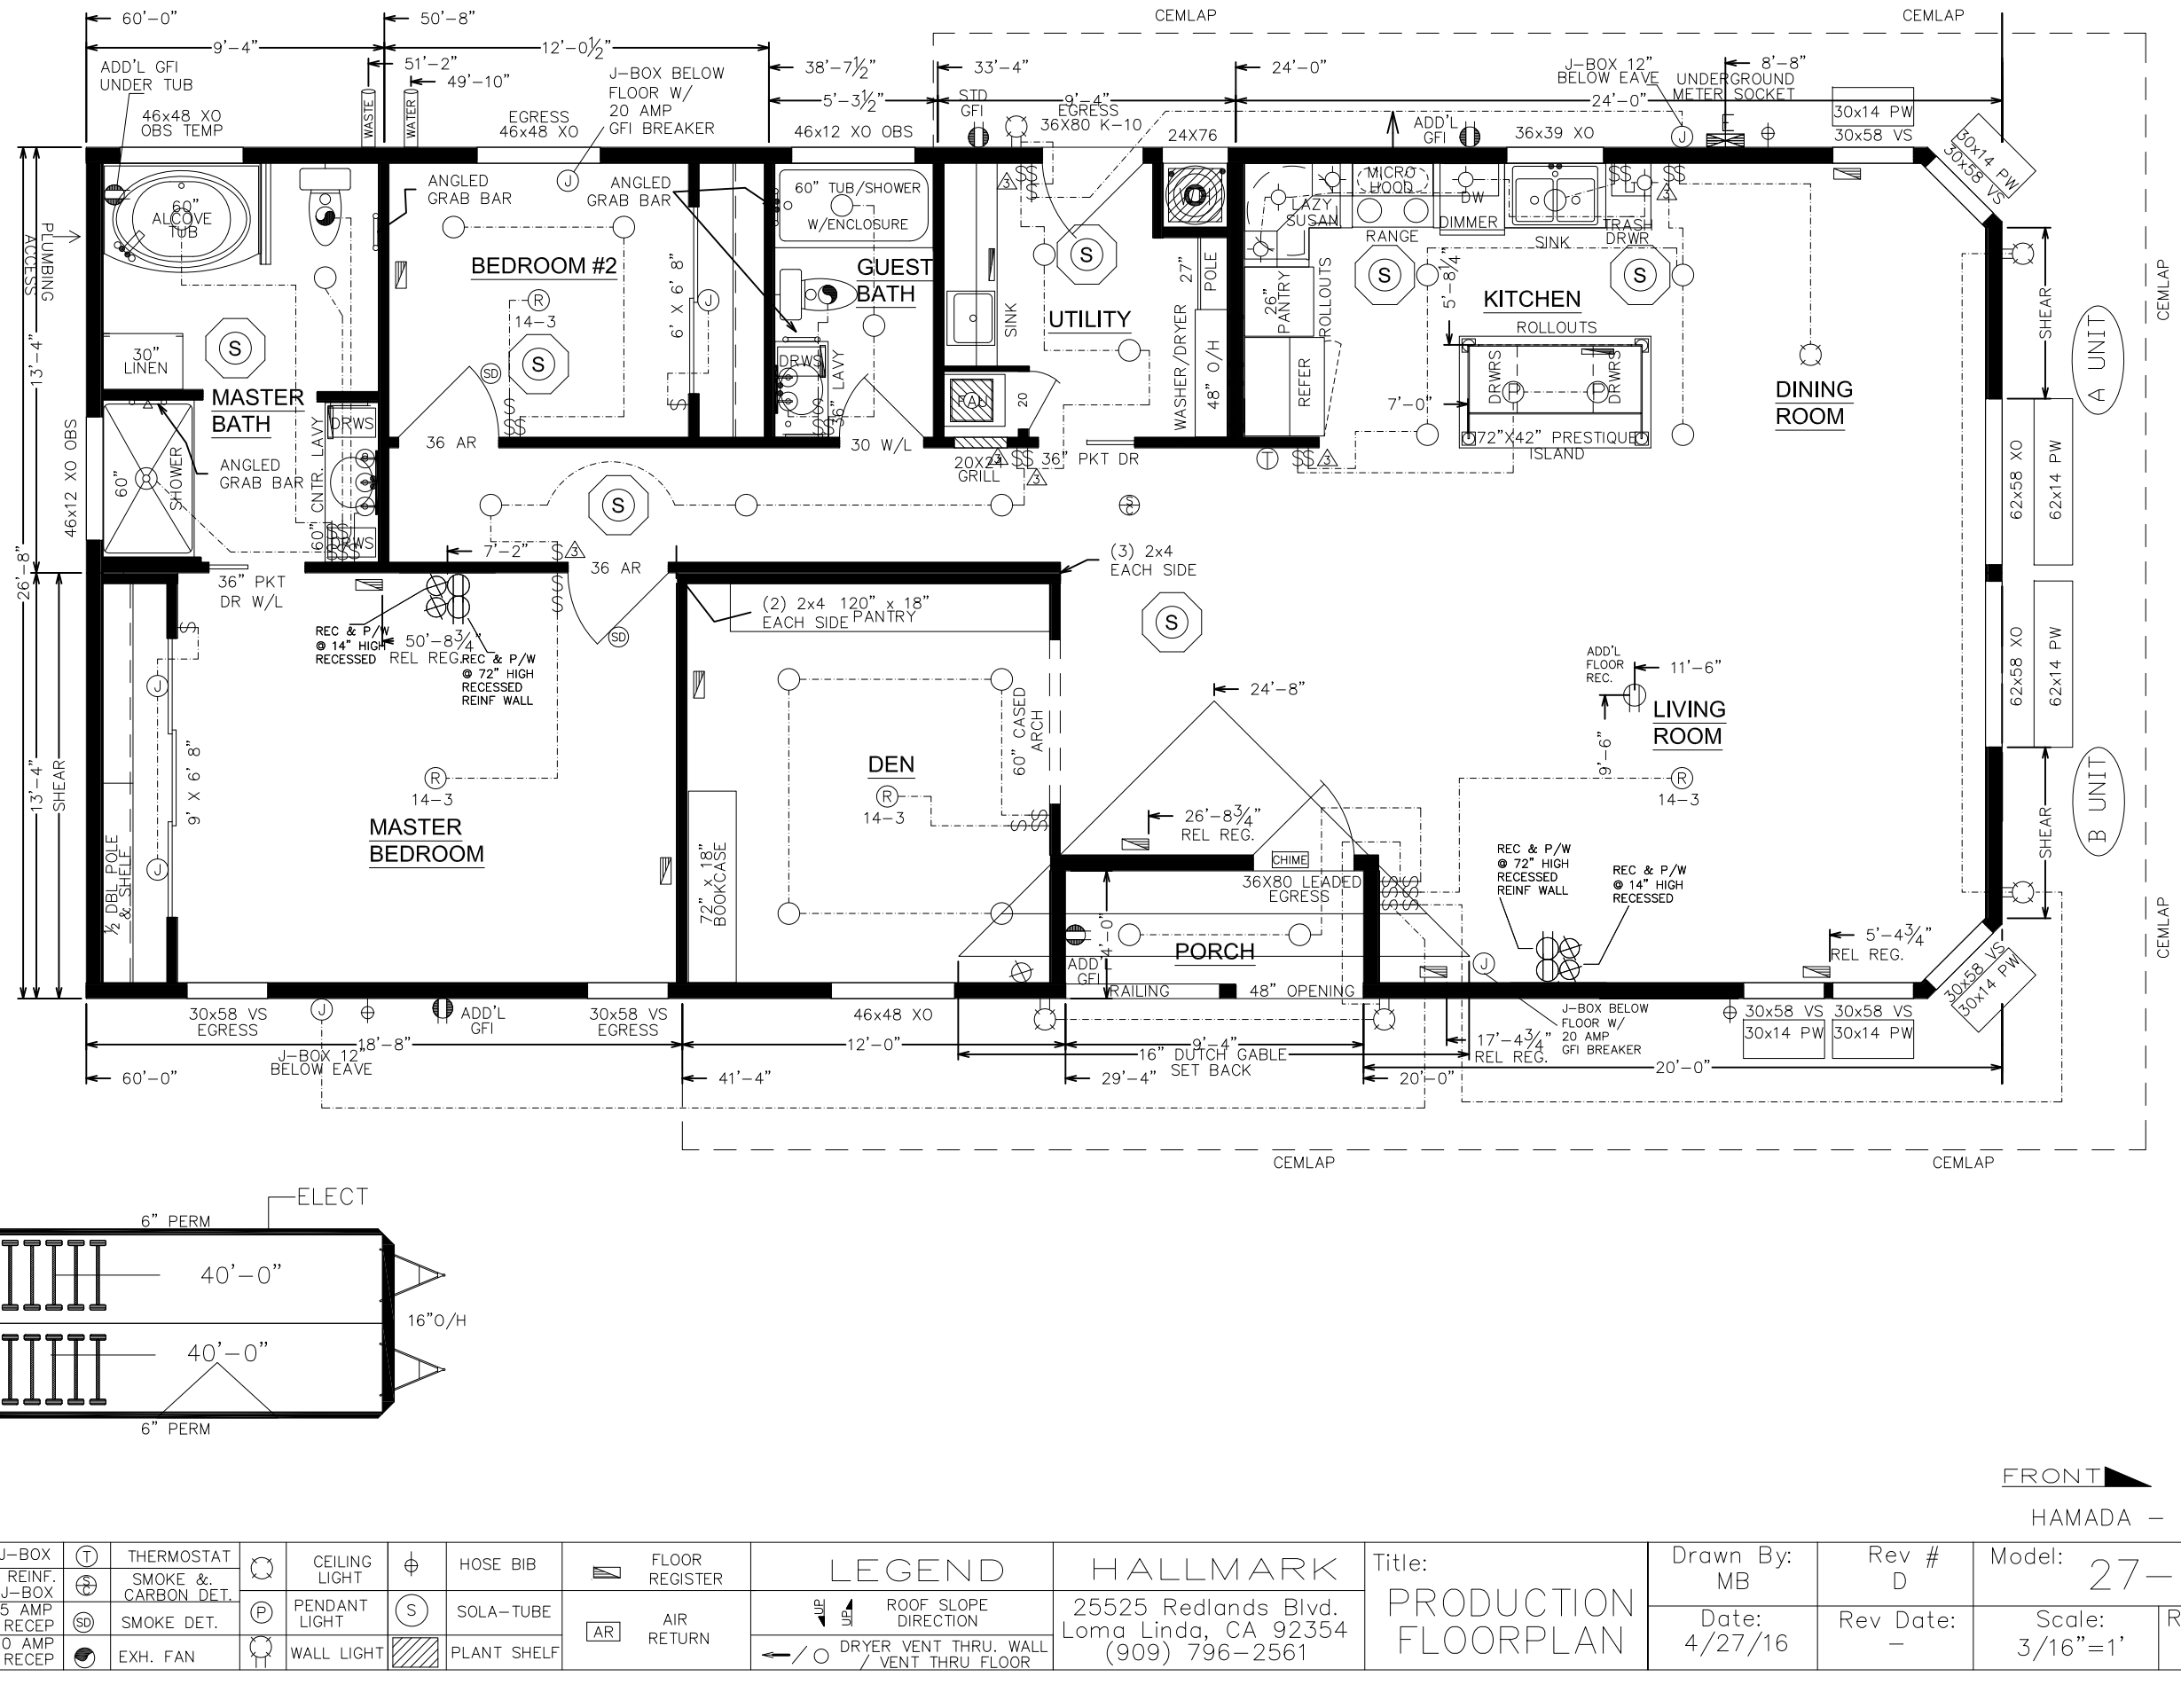

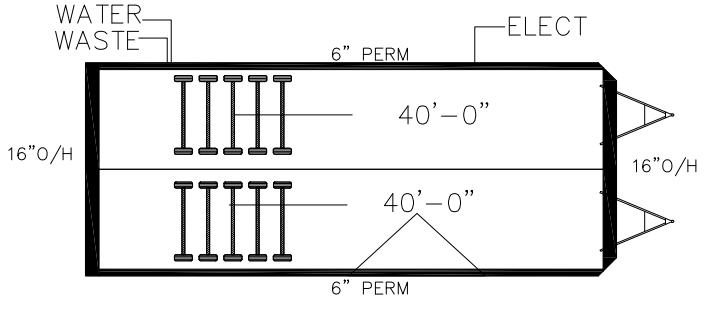

FRONT

HAMADA – 0–32012

$	SWITCH	J	J–BOX	T	THERMOSTAT		CEILING LIGHT		HOSE BIB		FLOOR REGISTER	LEGEND	HALLMARK	Title:	Drawn By: MB	Rev # D	Model: 27–1930I
	CAN LIGHT	R 14–3	REINF. J–BOX		SMOKE &. CARBON DET.		PENDANT LIGHT	S	SOLA–TUBE	AR	AIR RETURN	UP / UP ROOF SLOPE DIRECTION	25525 Redlands Blvd. Loma Linda, CA 92354 (909) 796–2561	PRODUCTION FLOORPLAN	Date: 4/27/16	Rev Date: –	Scale: 3/16"=1' / Run # 10972
	PULL WIRE		15 AMP RECEP	SD	SMOKE DET.		WALL LIGHT		PLANT SHELF			←/○ DRYER VENT THRU. WALL / VENT THRU FLOOR					
	MAIN PANEL		20 AMP RECEP		EXH. FAN												