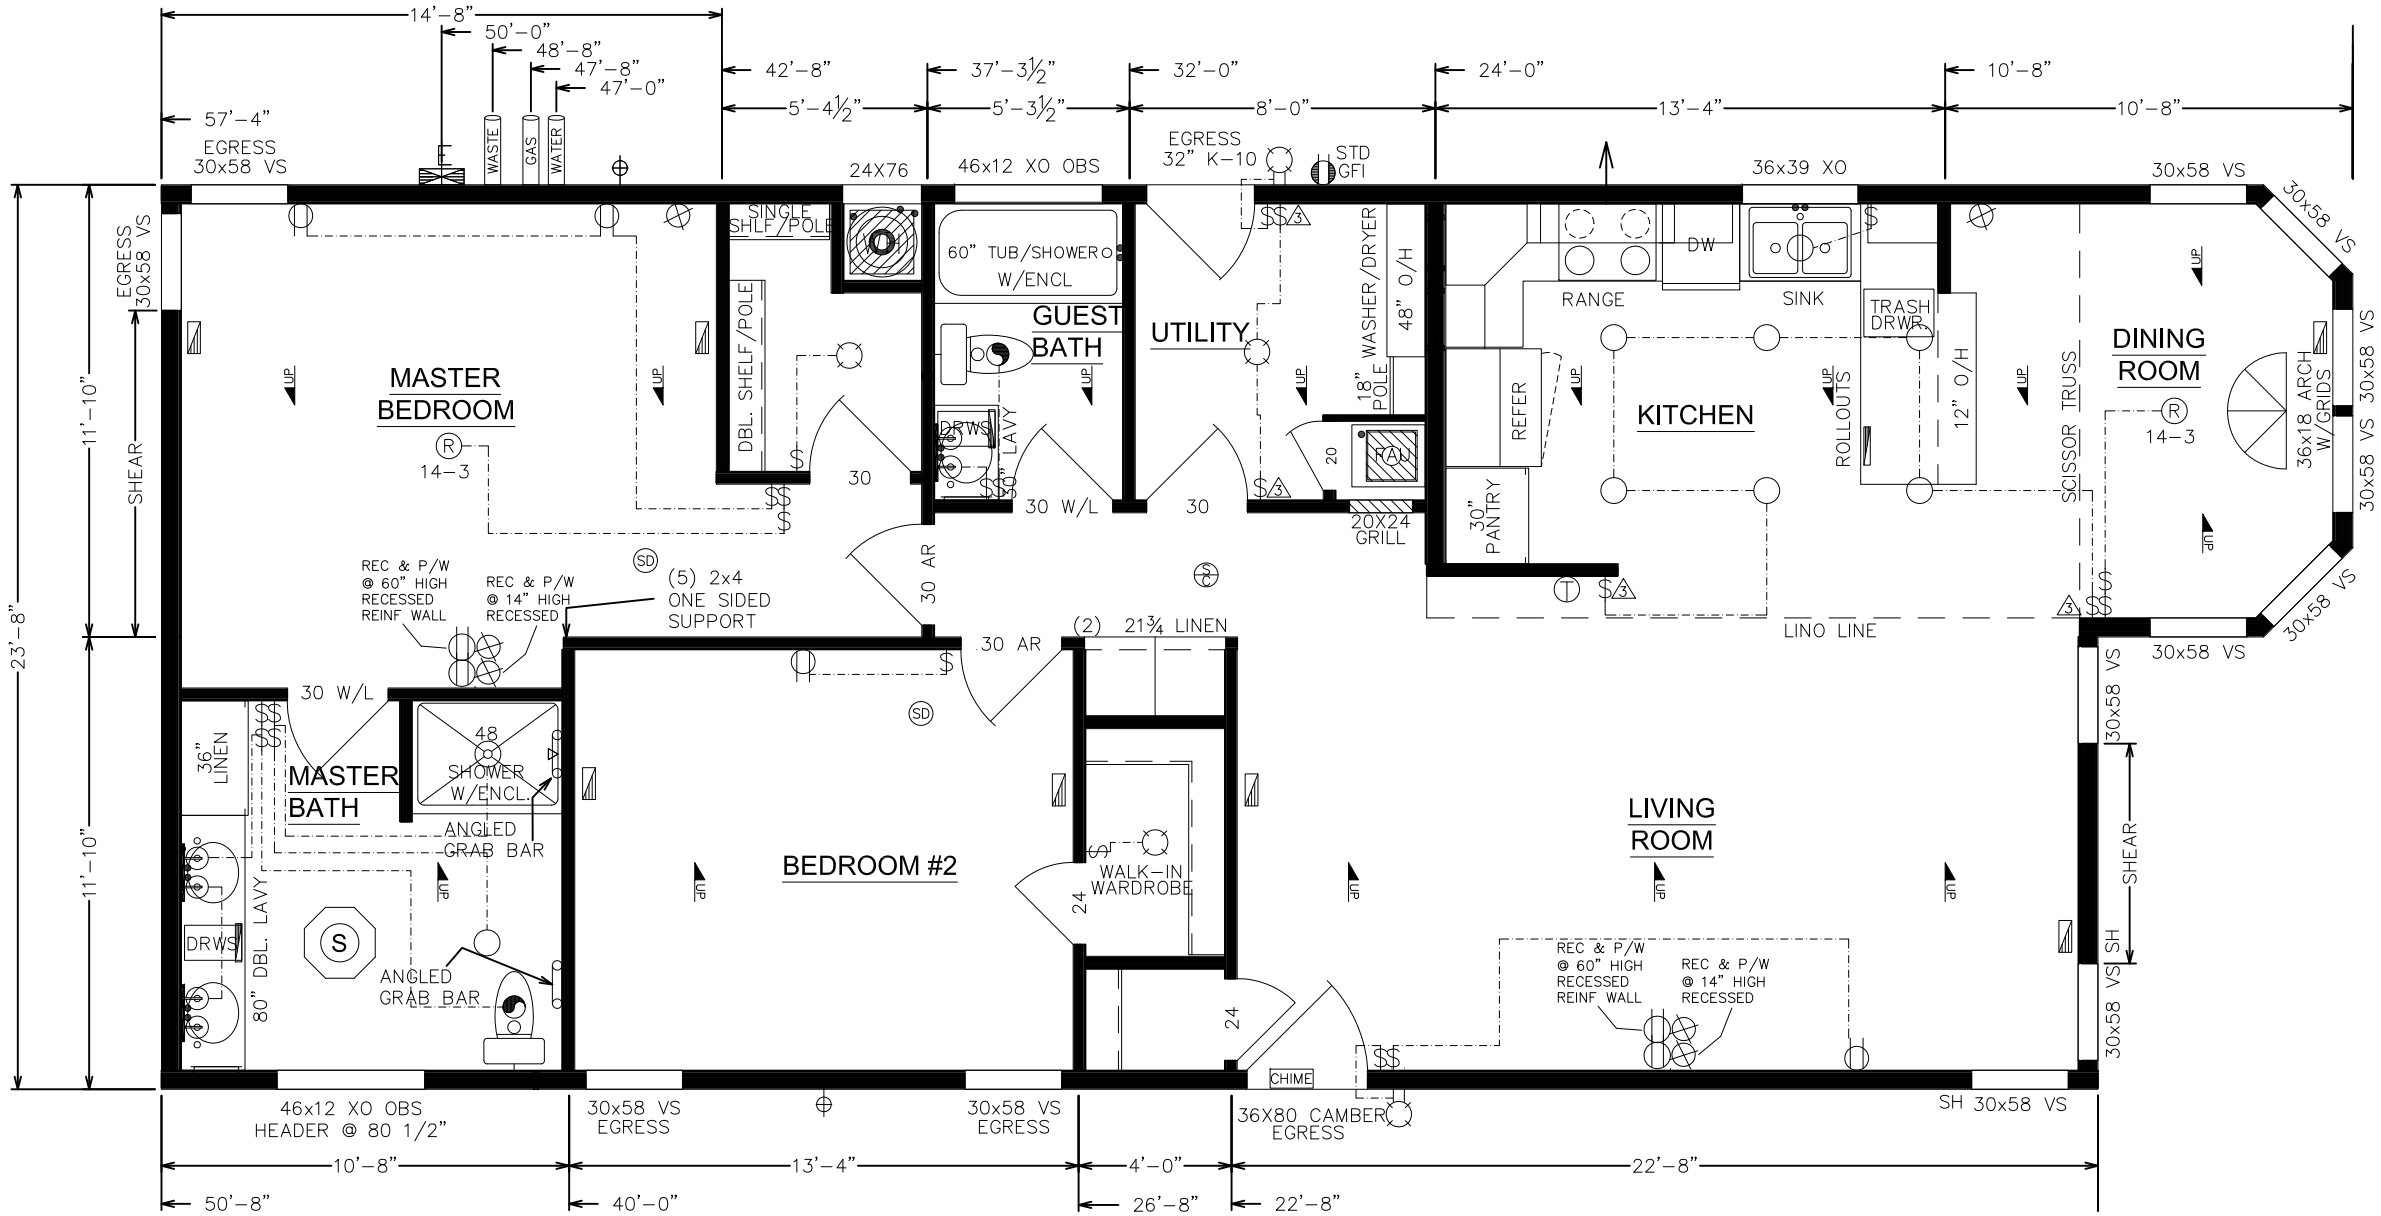

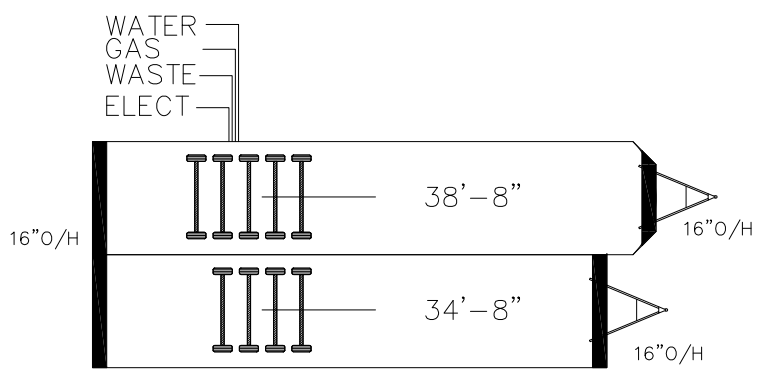

FRONT

PASOS – 0-32224

$	SWITCH	J	J-BOX	T	THERMOSTAT		CEILING LIGHT		HOSE BIB		FLOOR REGISTER	LEGEND	HALLMARK	Title:	Drawn By:	Rev #	Model:	24-847B	
	CAN LIGHT	R 14-3	REINF. J-BOX	S	SMOKE &. CARBON DET.	P	PENDANT LIGHT	S	SOLA-TUBE	AR	AIR RETURN	UP ROOF SLOPE DIRECTION	25525 Redlands Blvd. Loma Linda, CA 92354 (909) 796-2561	PRODUCTION FLOORPLAN	MB	–			
	PULL WIRE		15 AMP RECEP	SD	SMOKE DET.							DRYER VENT THRU. WALL / VENT THRU FLOOR			Date: 2/23/17	Rev Date: –	Scale: 3/16"=1'	Run # 11006	
	MAIN PANEL		20 AMP RECEP		EXH. FAN		WALL LIGHT		PLANT SHELF										