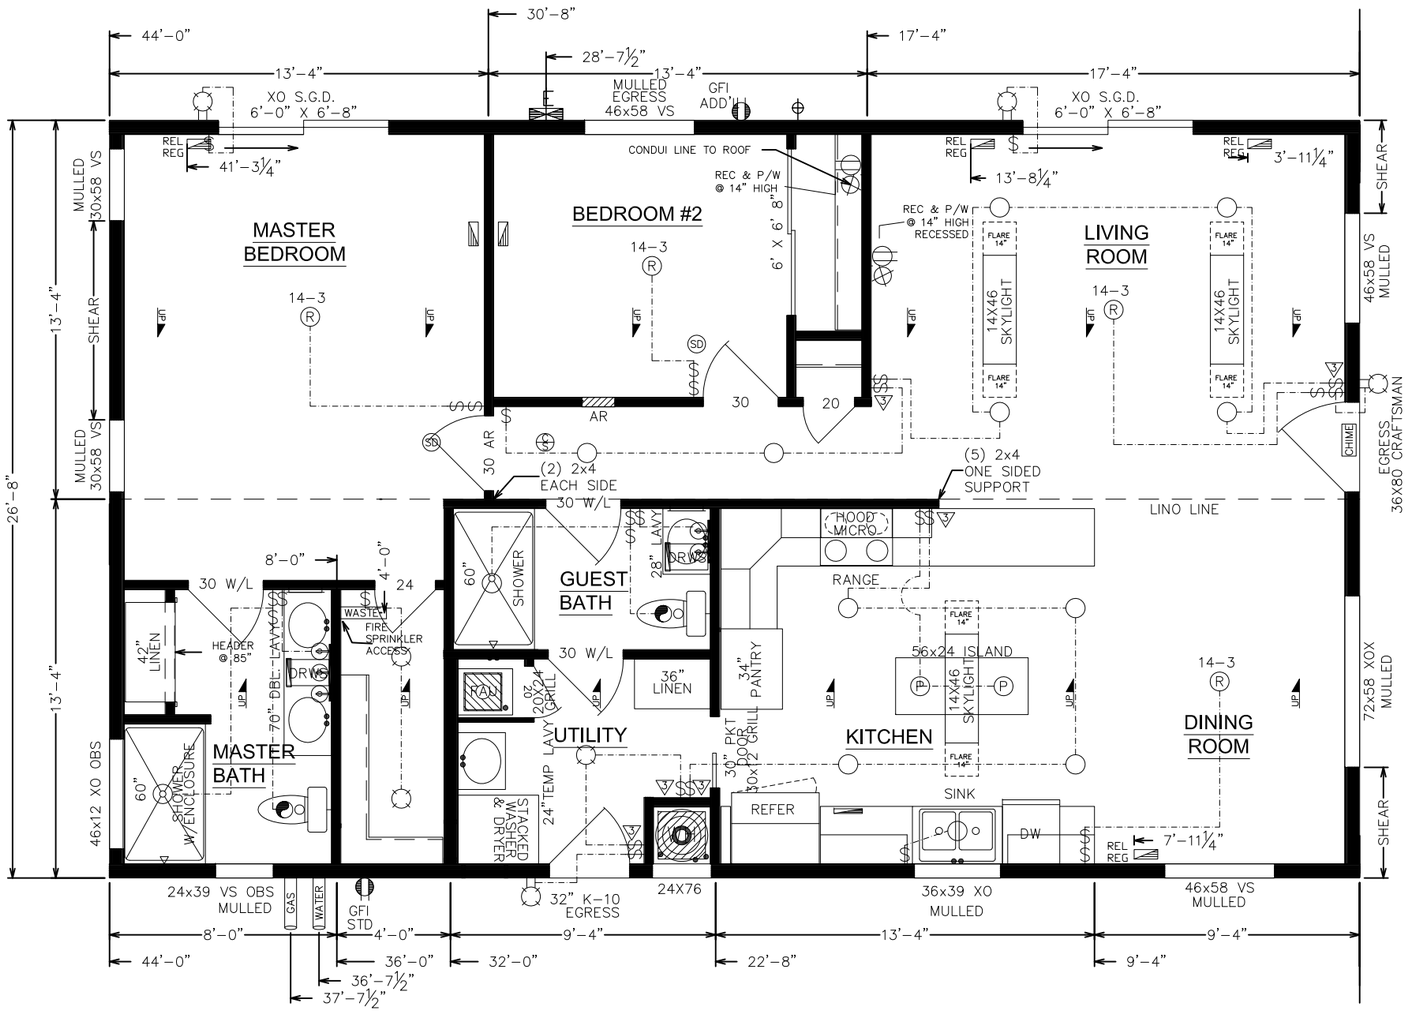

A UNIT

B UNIT

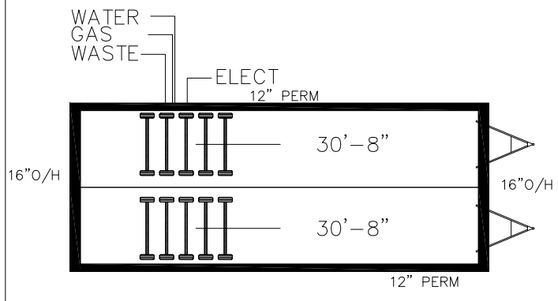

FRONT

HOOPER – O-32243

$	SWITCH	J	J-BOX	T	THERMOSTAT		CEILING LIGHT		HOSE BIB		FLOOR REGISTER	LEGEND	HALLMARK	Title:	Drawn By: MB	Rev # –	Model: 27-1923		
	CAN LIGHT	R 14-3	REINF. J-BOX		SMOKE & CARBON DET.		PENDANT LIGHT	S	SOLA-TUBE	AR	AIR RETURN	UP ROOF SLOPE DIRECTION	25525 Redlands Blvd. Loma Linda, CA 92354 (909) 796-2561	PRODUCTION FLOORPLAN	Date: 4/7/17	Rev Date: –	Scale: 3/16"=1'	Run # 11015	
	PULL WIRE		15 AMP RECEP	SD	SMOKE DET.		WALL LIGHT		PLANT SHELF			DRYER VENT THRU. WALL / VENT THRU FLOOR							
	MAIN PANEL		20 AMP RECEP		EXH. FAN														

FRONT

72x58 XOX MULLED | 36x80 CRAFTSMAN | 46x58 VS MULLED

REAR

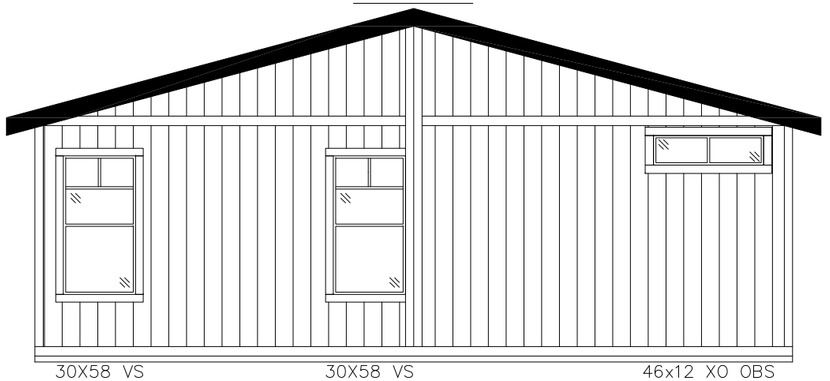

30X58 VS MULLED | 30X58 VS MULLED | 46x12 XO OBS

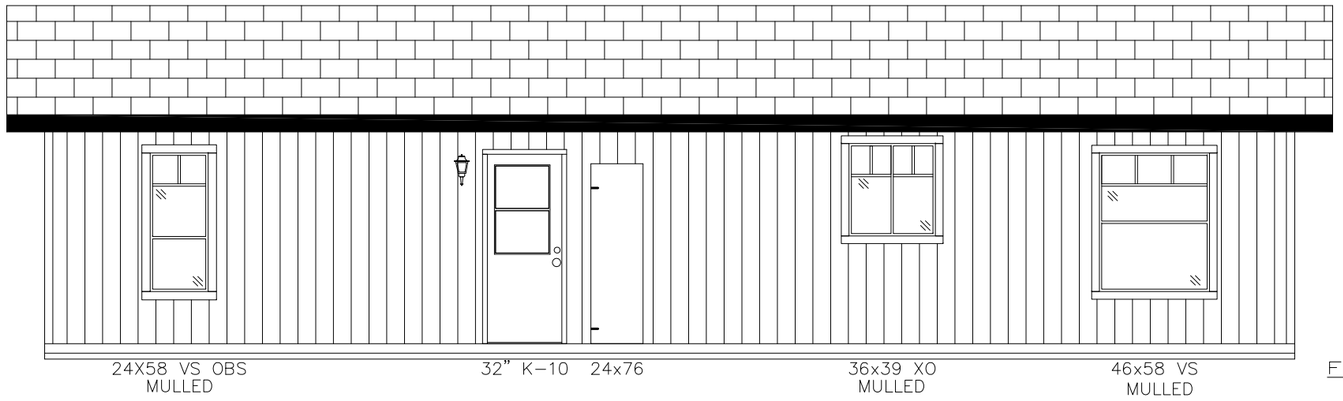

24X58 VS OBS MULLED | 32" K-10 24x76 | 36x39 XO MULLED | 46x58 VS MULLED

FRONT

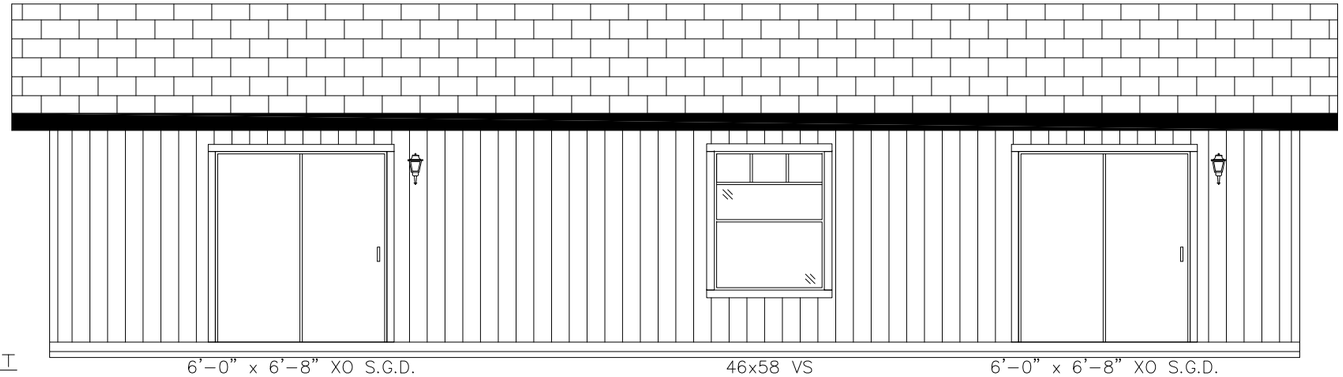

FRONT

6'-0" x 6'-8" XO S.G.D. | 46x58 VS MULLED | 6'-0" x 6'-8" XO S.G.D.

HOOPER – O-32243

$	SWITCH	J	J-BOX	T	THERMOSTAT		CEILING LIGHT		HOSE BIB		FLOOR REGISTER	LEGEND	HALLMARK	Title:	Drawn By: MB	Rev # –	Model: 27-1923
	CAN LIGHT	R 14-3	REINF. J-BOX		SMOKE & CARBON DET.	P	PENDANT LIGHT	S	SOLA-TUBE	AR	AIR RETURN	UP ROOF SLOPE DIRECTION	25525 Redlands Blvd. Loma Linda, CA 92354 (909) 796-2561	ELEVATION	Date: 4/26/17	Rev Date: –	Scale: 3/16"=1' / Run # 11015
	PULL WIRE		15 AMP RECEP	SD	SMOKE DET.				PLANT SHELF			DRYER VENT THRU. WALL / VENT THRU FLOOR					
E	MAIN PANEL		20 AMP RECEP		EXH. FAN		WALL LIGHT										