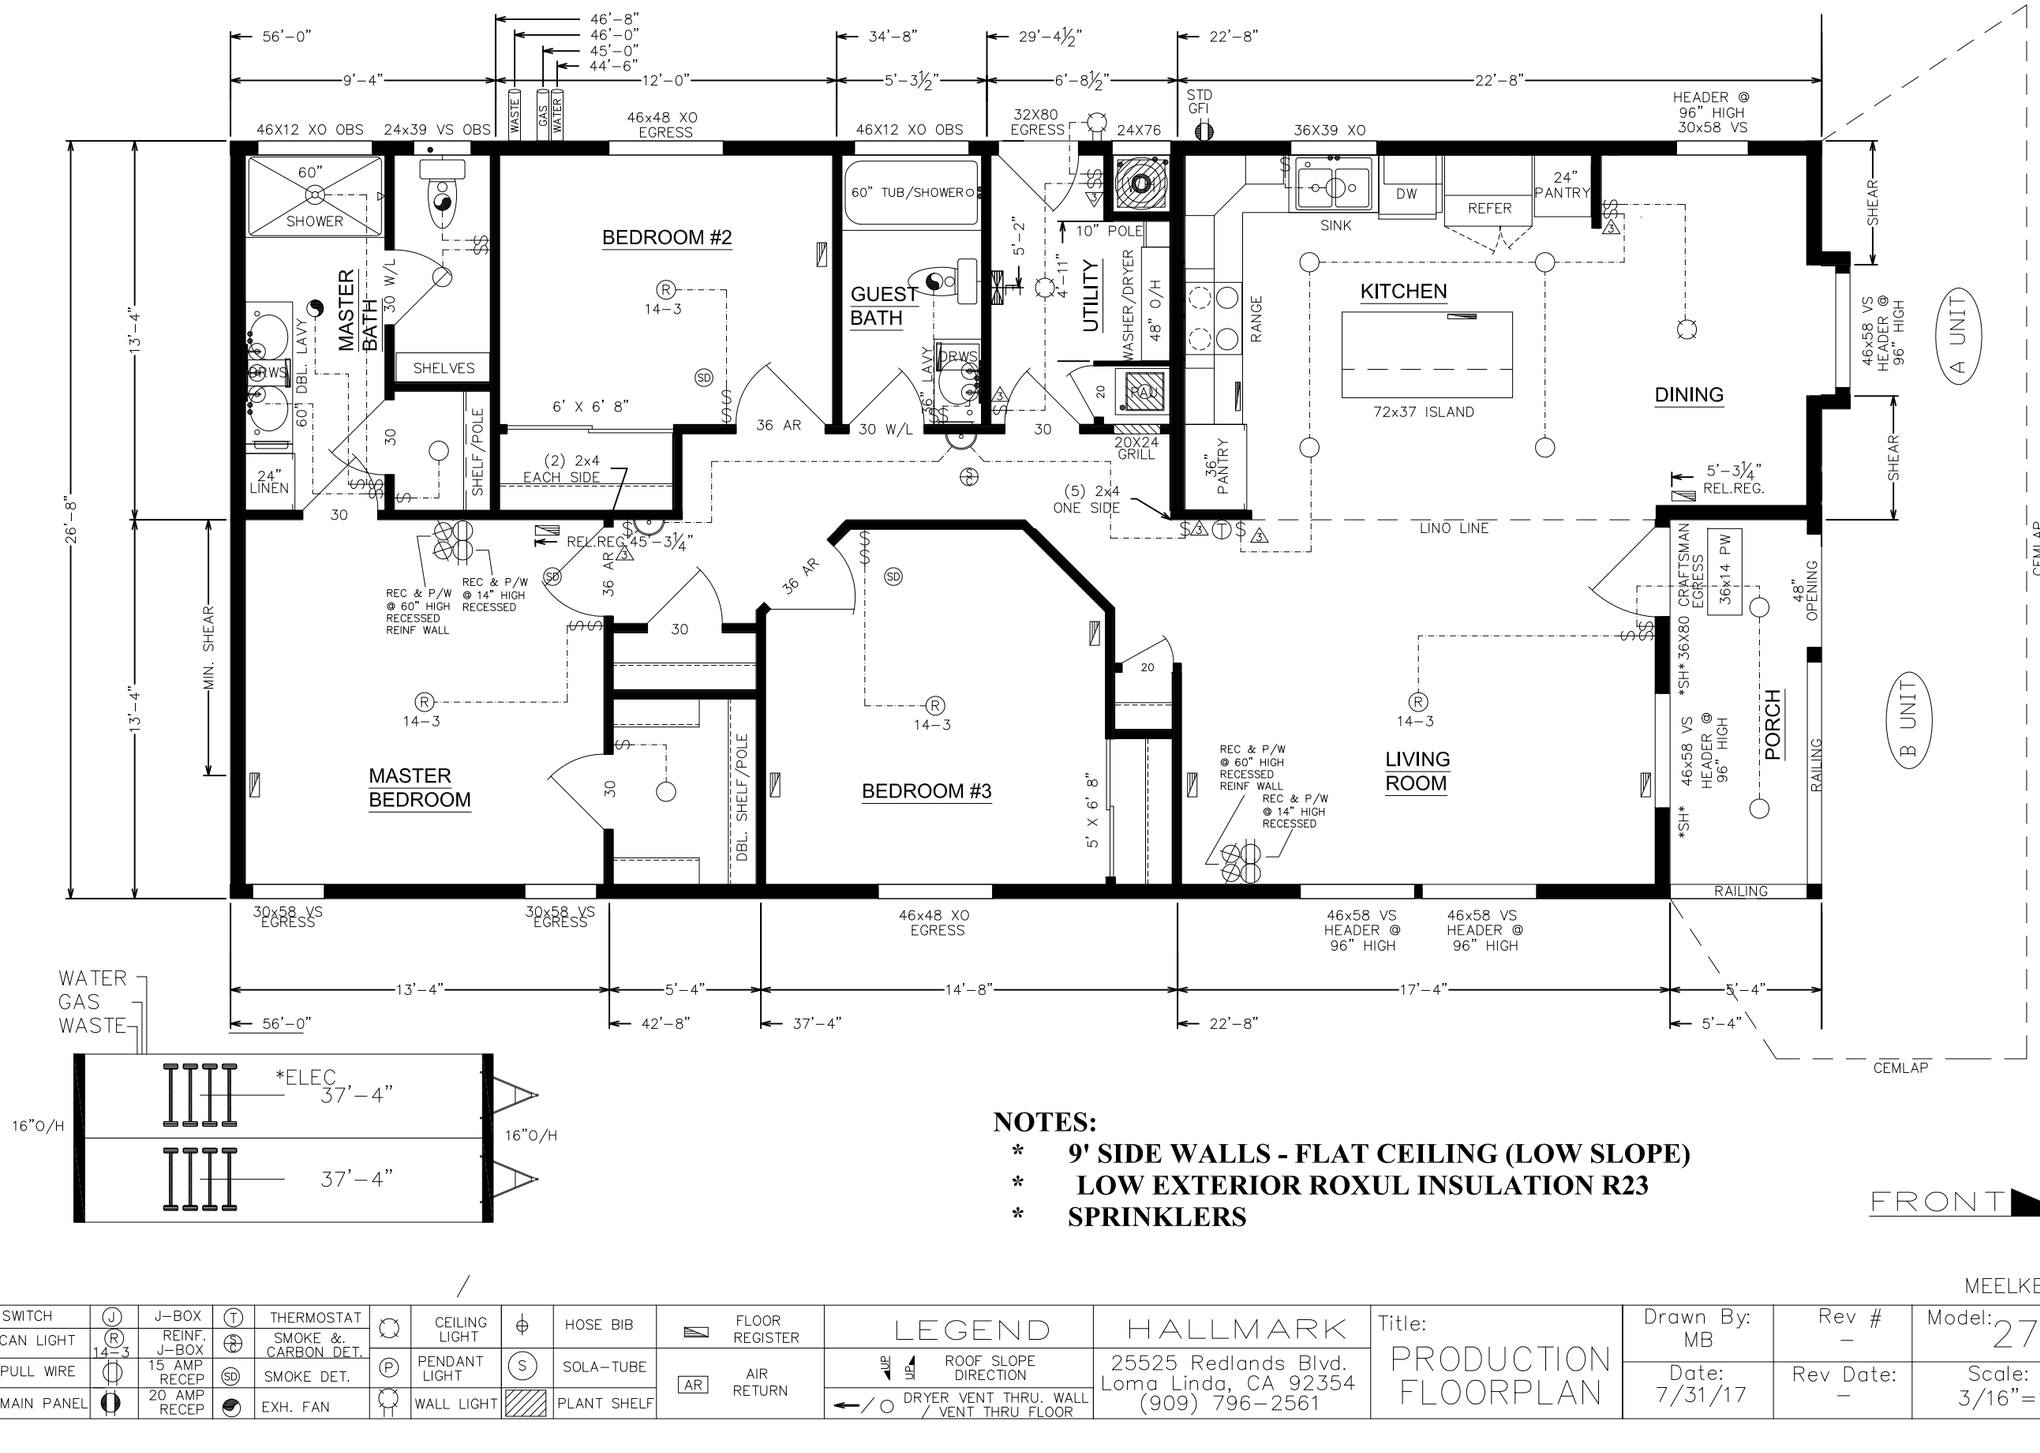

NOTES:

- *** 9' SIDE WALLS - FLAT CEILING (LOW SLOPE)**
- *** LOW EXTERIOR ROXUL INSULATION R23**
- *** SPRINKLERS**

FRONT

MEELKER – 0–32313

$	SWITCH	J	J–BOX	T	THERMOSTAT		CEILING LIGHT		HOSE BIB		FLOOR REGISTER	LEGEND	HALLMARK	Title:	Drawn By:	Rev #	Model:	
	CAN LIGHT	R 14–3	REINF. J–BOX	SD	SMOKE &. CARBON DET.	P	PENDANT LIGHT	S	SOLA–TUBE	AR	AIR RETURN	UP ROOF SLOPE DIRECTION	25525 Redlands Blvd. Loma Linda, CA 92354 (909) 796–2561	PRODUCTION FLOORPLAN	MB	–	27–1738CC	
	PULL WIRE		15 AMP RECEP	SD	SMOKE DET.		WALL LIGHT		PLANT SHELF			DRYER VENT THRU. WALL / VENT THRU FLOOR			Date: 7/31/17	Rev Date: –	Scale: 3/16"=1'	Run # 11020
E	MAIN PANEL		20 AMP RECEP		EXH. FAN													